P–JAL–B–812
G103481

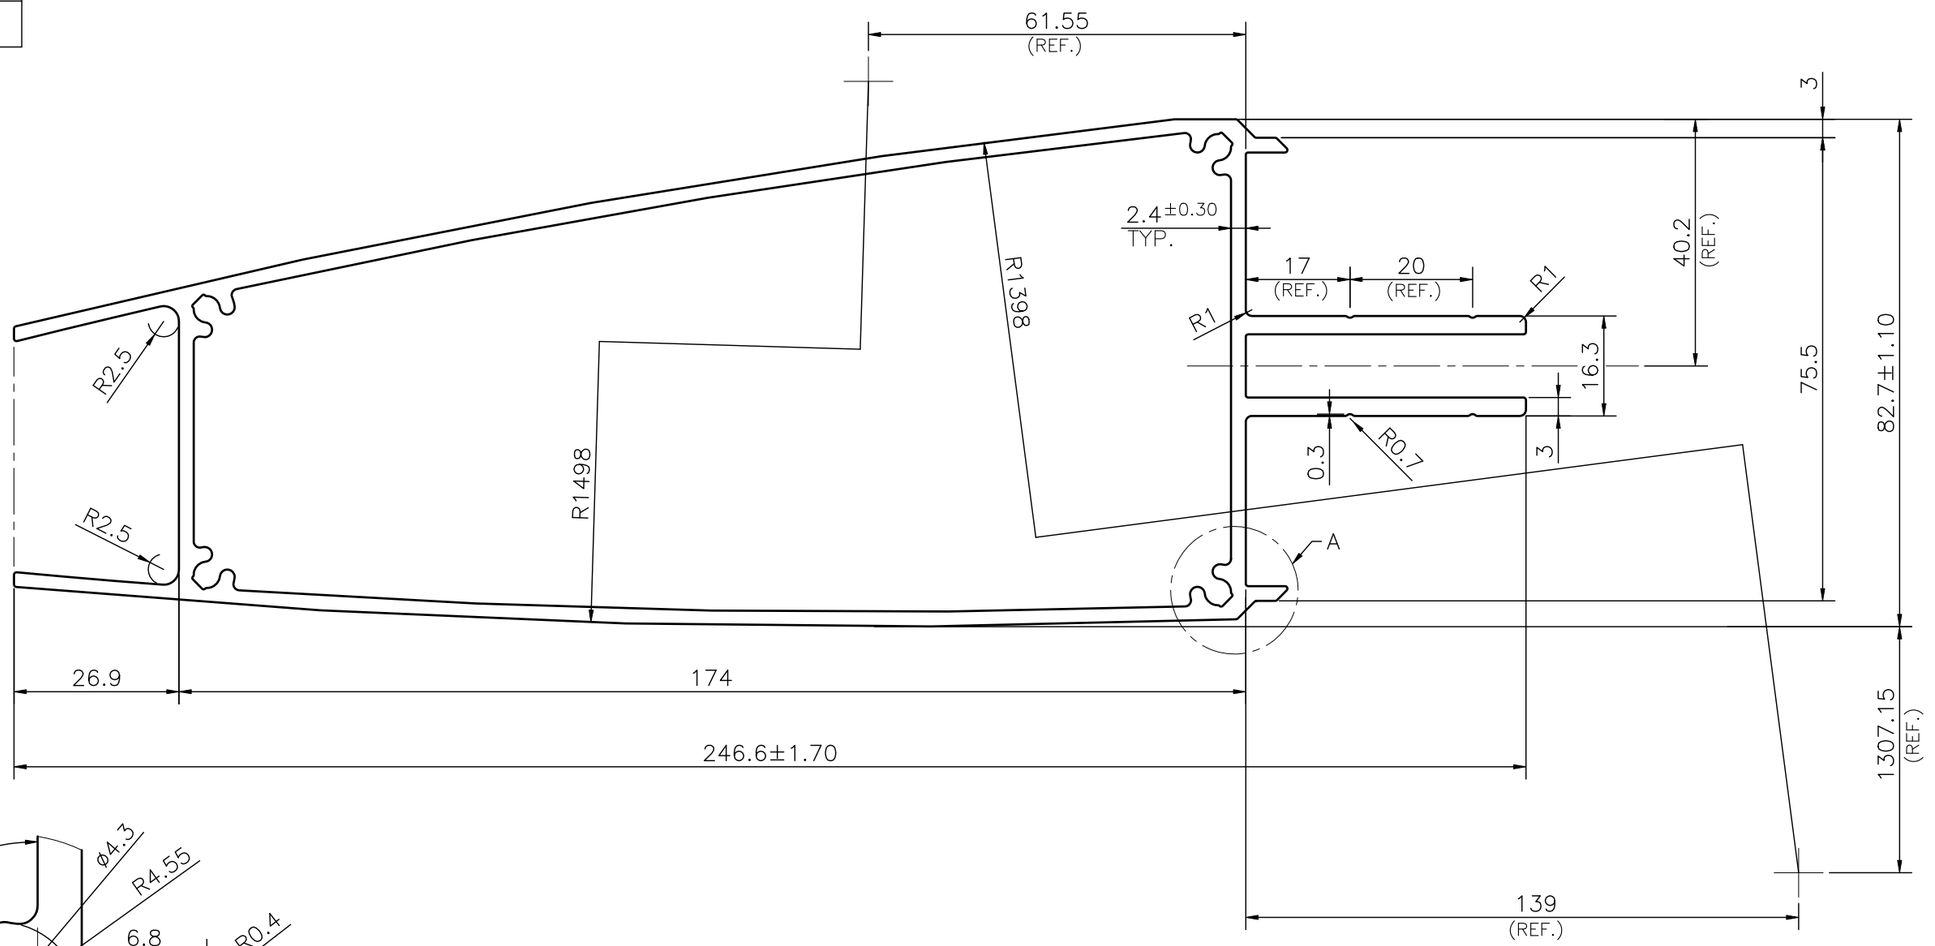

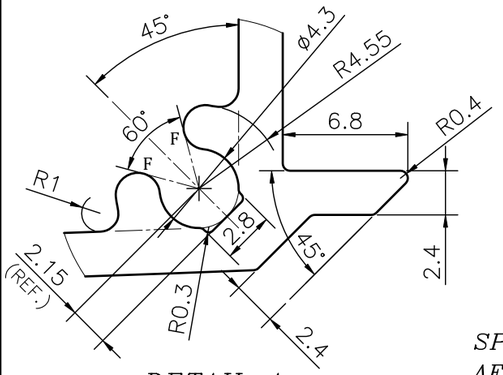

DETAIL A
SCALE 3:1

SPECIAL NOTE :–
AFTER DISCUSSION WITH CUSTOMER MATCHING RESPONSIBILITY WITH G103479 & G103483 WILL BE AT CUSTOMER END ONLY

NOTE:-
F= FULL RADIUS (8 PLACES)

1. STRAIGHTNESS= 1.7mm/M
2. TWIST= 1.7mm/M
3. ANGULARITY= ±2°
4. FLATNESS= 0.007xWIDTH

Q02583

CONTROLLED COPY

JINDAL
SYMBOL OF QUALITY
AN ISO 9001 COMPANY

JINDAL ALUMINIUM LTD.
BHIWADI–301019 (INDIA)

1. ALL DIMENSIONS ARE IN mm.
2. ROUND OFF ALL SHARP CORNERS WITH 0.40 mm.
3. TOLERANCES WILL BE AS PER BS:EN–755–9 , UNLESS OTHERWISE SPECIFIED

PARTY'S NAME	SHANKAR FENESTRATIONS AND GLASSES INDIA PVT. LTD., HAPUR	
PARTY'S DRAWING No.	AS PER CAD & PROPOSAL DRAWING	
ALLOY & TEMPER	6063 T6	PRODUCT CODE:–055 HSN CODE:– 76042100
DESCRIPTION	CURTAIN WALL SECTION	

	NAME	DATE
DRAWN	ASHUTOSH	18–11–2024
CHECKED	PARVESH	25–01–2025
APPROVED	J.N.RAI	25–01–2025
SCALE		1:1
AREA mm²		1639.822
PERIMETER mm.		790.388
WEIGHT kg/m		4.428

DRAWING No.	SECTION No.
P–JAL–B–812	7000003678
G103481	G103481