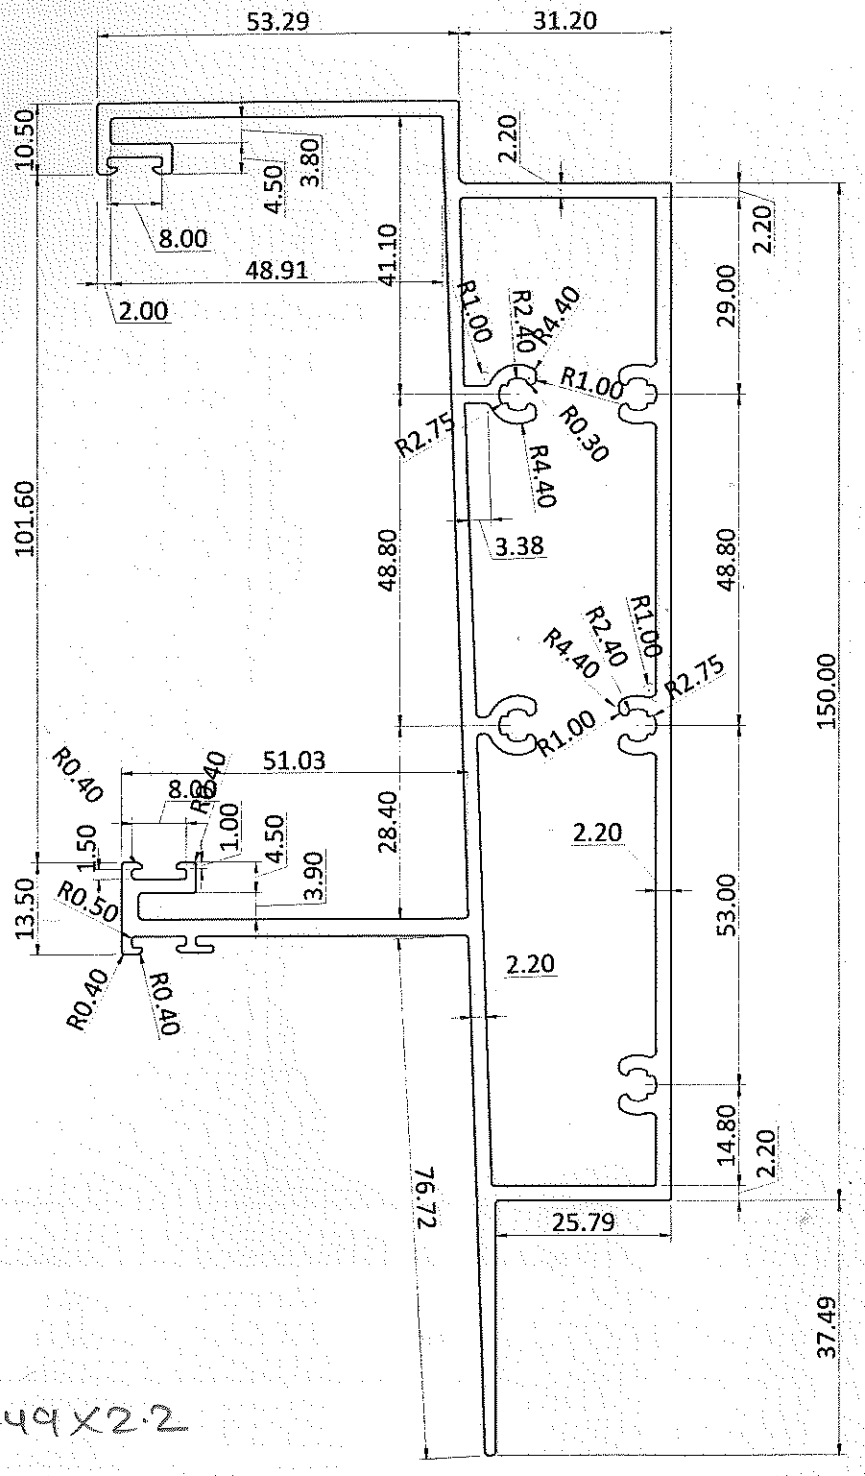

187.49 x 84.49 x 2.2

001906

KSV_OPUS_02

PROJECT:-	FACADE CONTRACTOR:-
THE OPUS PLOT NO - 38A, SECTOR- 132, NOIDA	KSV INFRABUILD G-3, SITE C SURAJPUR INDUSTRIAL AREA, GREATER NOIDA UP