Q 03686

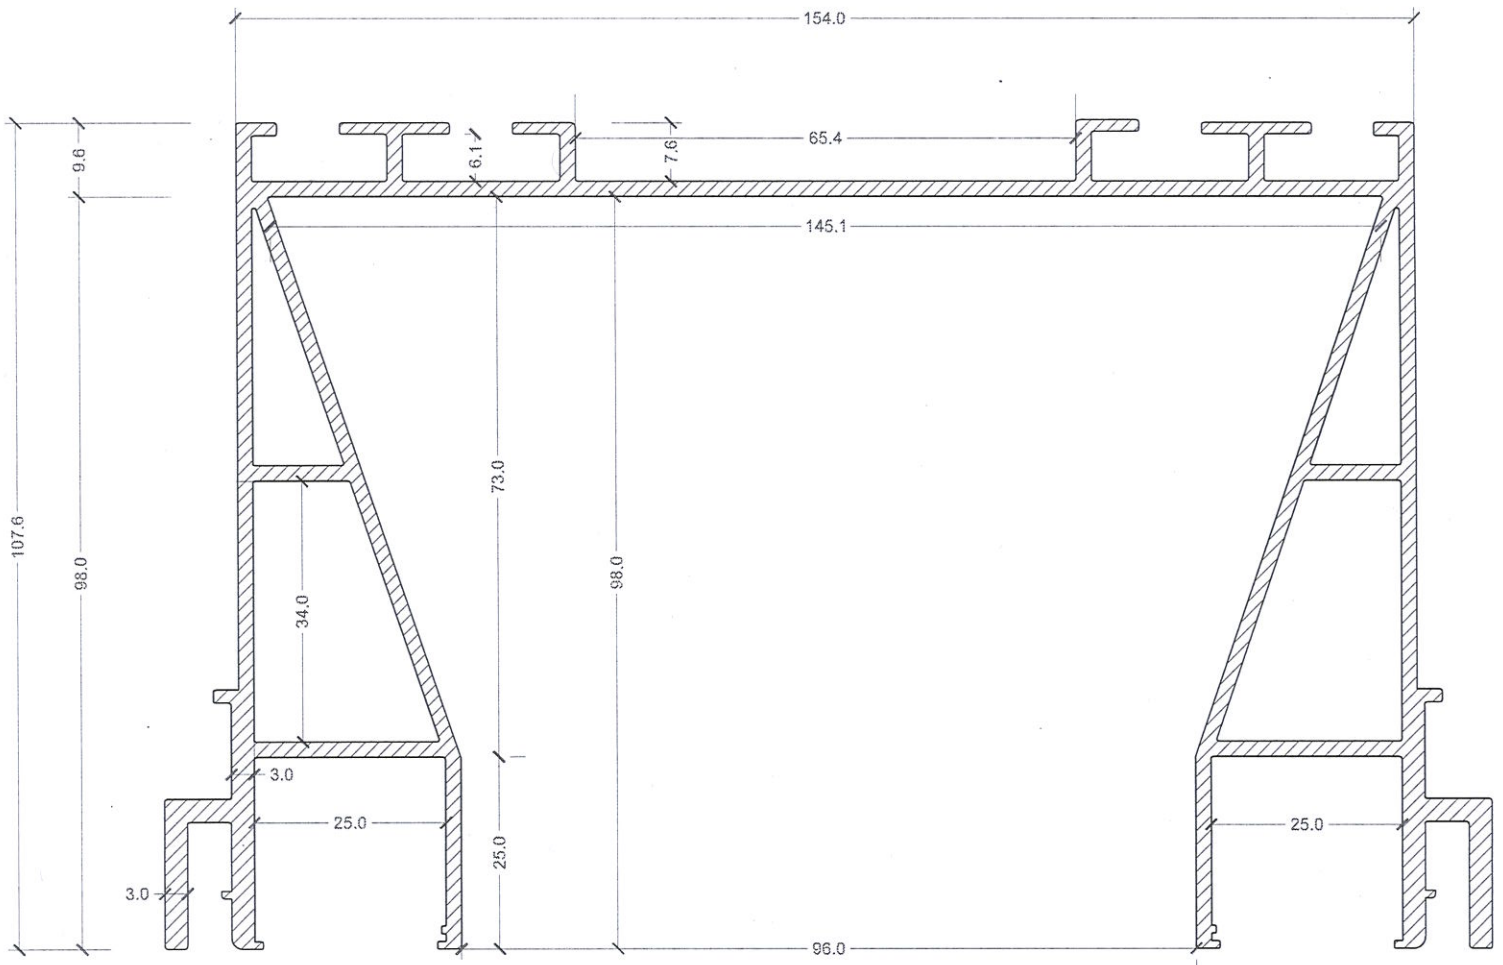

NEW PALMET PROFILE

154 x 107.6 x 3

GENERAL NOTES:

1. All the dimensions are to be read and not to be measured.
2. All dimensions shall be checked and corrected with the structural or relevant drawing. And any ambiguity shall immediately brought to the notice of the designer/manager before commencement of the work.
3. This drawing and the design it covers is the property of Vibrant Technik. It is merely loaned on the agreement/ express agreement that it will not be reproduced, copied, shared exhibited nor used except in a limited way and outside are permitted by our written consent given by the lender to the borrower.

SPECIAL NOTES:

KEY PLAN

STATUS

VIBRANT TECHNIK
CONTEMPORARY ARCHITECTURE MATERIALS
401, Pashupati Esther heights,
Dr.Bhimsingh Singh Road, Bani Park, Jaipur
M: +91 99280 55494 , +91 141 320 9095
E-mail : sales.jaipur@vibrant-technik.com

CLIENT

ARCHITECT

SITE ADDRESS

TITLE

New Palmet profile for Tensile Ceiling

SCALE	DATE	DRAWN BY	CHECKED BY
	24-4-22	RGHIT	SANJAY
SHEET NO	DRAWING NO		REVISION
A2			R0