S402
8286
22301

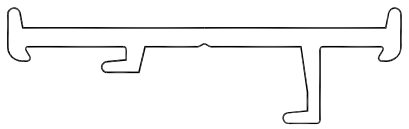

1:1

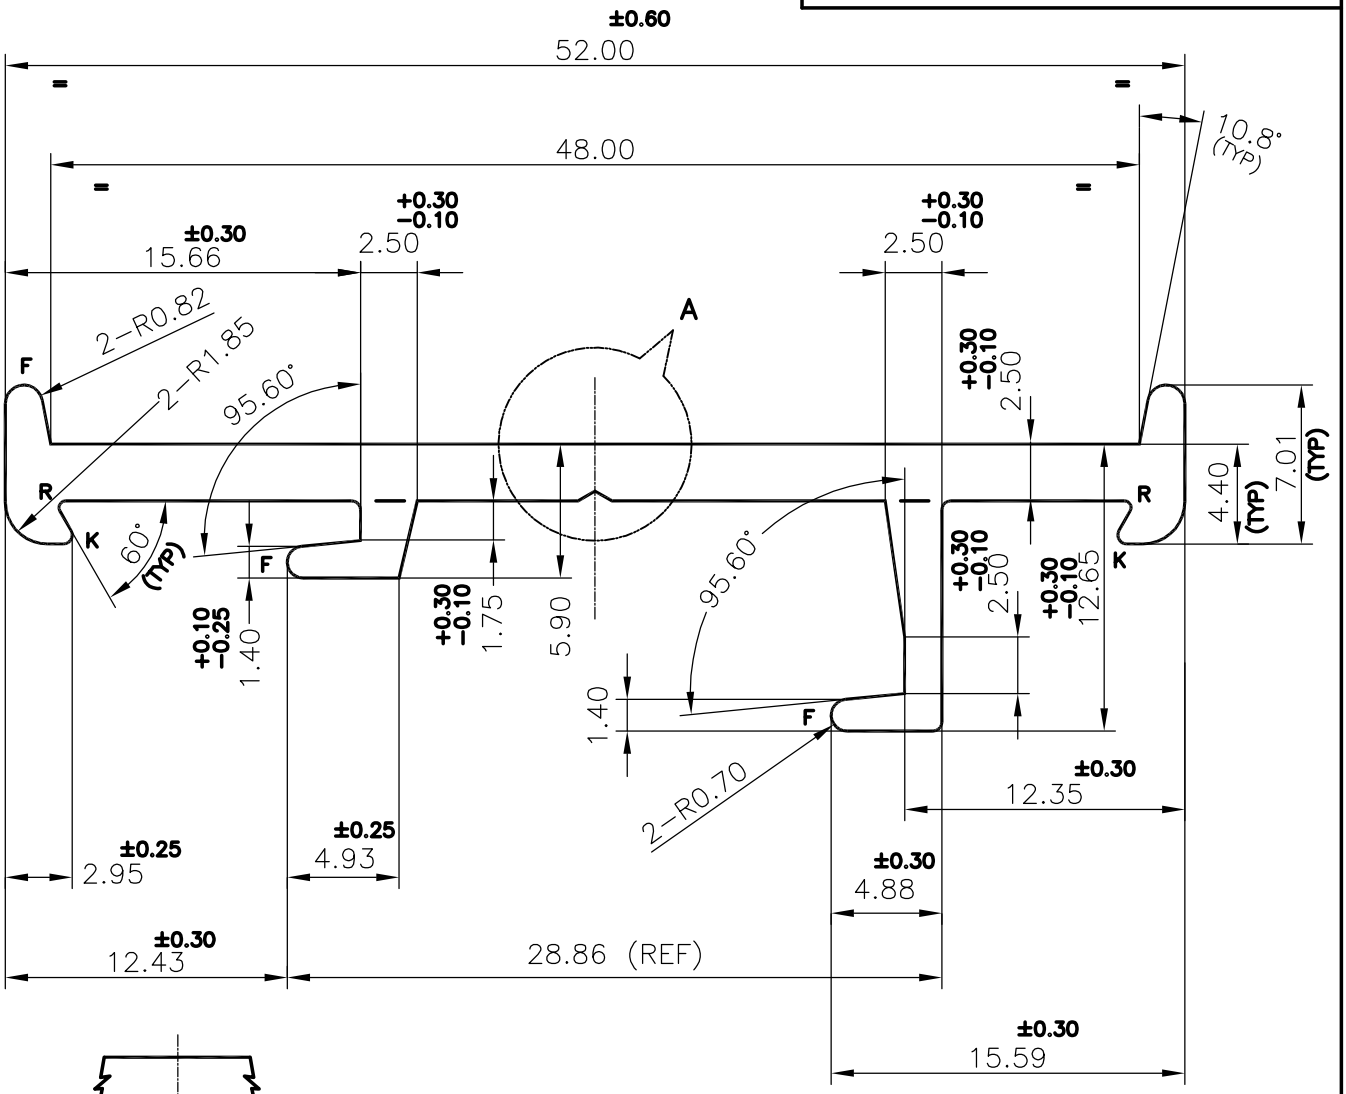

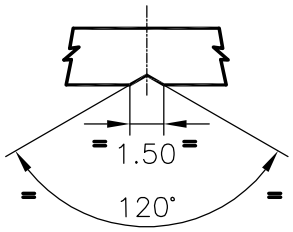

DETAILS A

1644/1318 mm

R = RADII 0.30 (2)
F = RADII FULL (2)
K = RADII 0.40 (2)

JINDAL SYMBOL OF QUALITY AN ISO 9002 COMPANY	*JINDAL ALUMINIUM LTD.* *BANGALORE−560073 (INDIA)*		NAME	DATE
		DRAWN	P,KULKARNI	24−4−99
		CHECKED		
1. ALL DIMENSIONS ARE IN mm. 2. ROUND OFF ALL SHARP CORNERS WITH 0.40 mm. 3. TOLERANCES WILL BE AS PER IS 6477−1983 UNLESS OTHERWISE SPECIFIED		APPROVED		
		SCALE	3:1	
PARTY'S NAME	GODREJ & BOYCE MFG CO LTD., MUMBAI	WEIGHT kg/m	0.500	
PARTY'S DRAWING No.	PL4−A4−694 (2 WAY 180)	SECTION No.	~~XXXX~~ 22301	
ALLOY & TEMPER	HE9 WP (63400 WP)	DRAWING No.		
DESCRIPTION	GENERAL MISCELLANEOUS	~~XXXX~~ 22301		