9091
28616

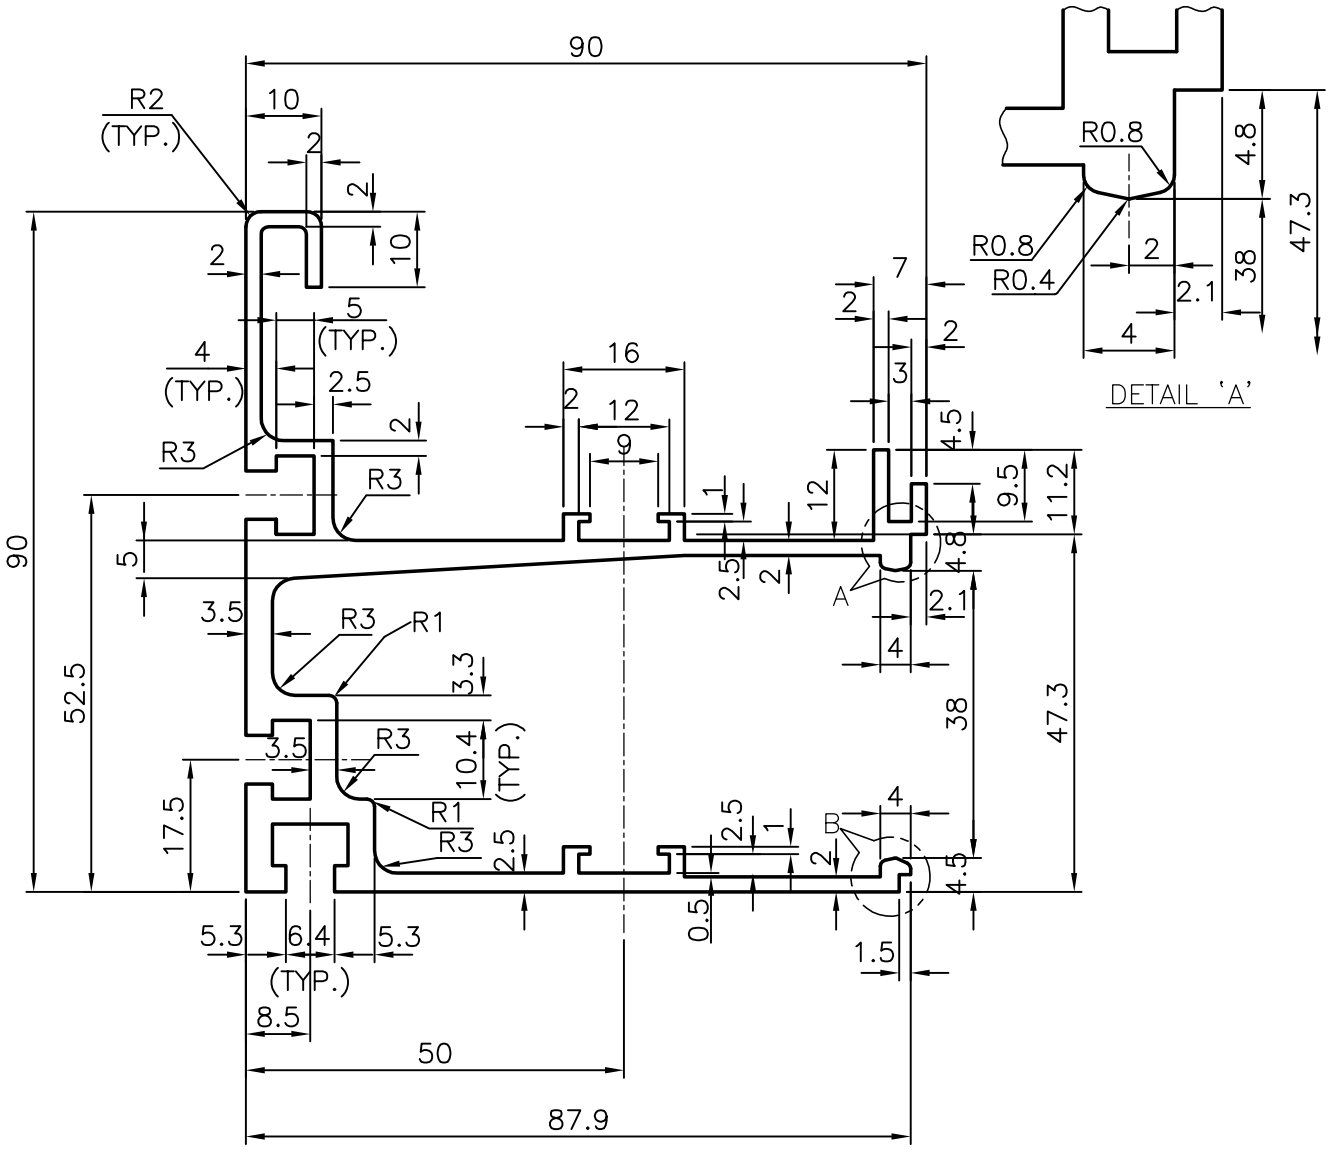

JINDAL SYMBOL OF QUALITY AN ISO 9002 COMPANY	***JINDAL ALUMINIUM LTD.*** ***BANGALORE–560073 (INDIA)***				NAME	DATE
				DRAWN	R.D.SHARMA	24–3–90
				CHECKED		
1. ALL DIMENSIONS ARE IN mm 2. ROUND OFF SHARP CORNERS WITH 0.4mm R 3. TOLERANCES WILL BE AS PER IS : 3965–1981				APPROVED		
				SCALE	1:1 & 3:1	
PARTY'S NAME	R.C.PROJECTS & SYSTEMS PVT. LTD. BANGALORE			WEIGHT kg/m	2.648	
PARTY'S DRAWING No.	021–01–008–4	FINISH	–	SECTION No.	~~9091~~ 28616	
ALLOY & TEMPER	HE 9 WP	LENGTH:	3658mm.	DRAWING No.		
DESCRIPTION	–			~~9091~~ 28616		