P−16692
E0586

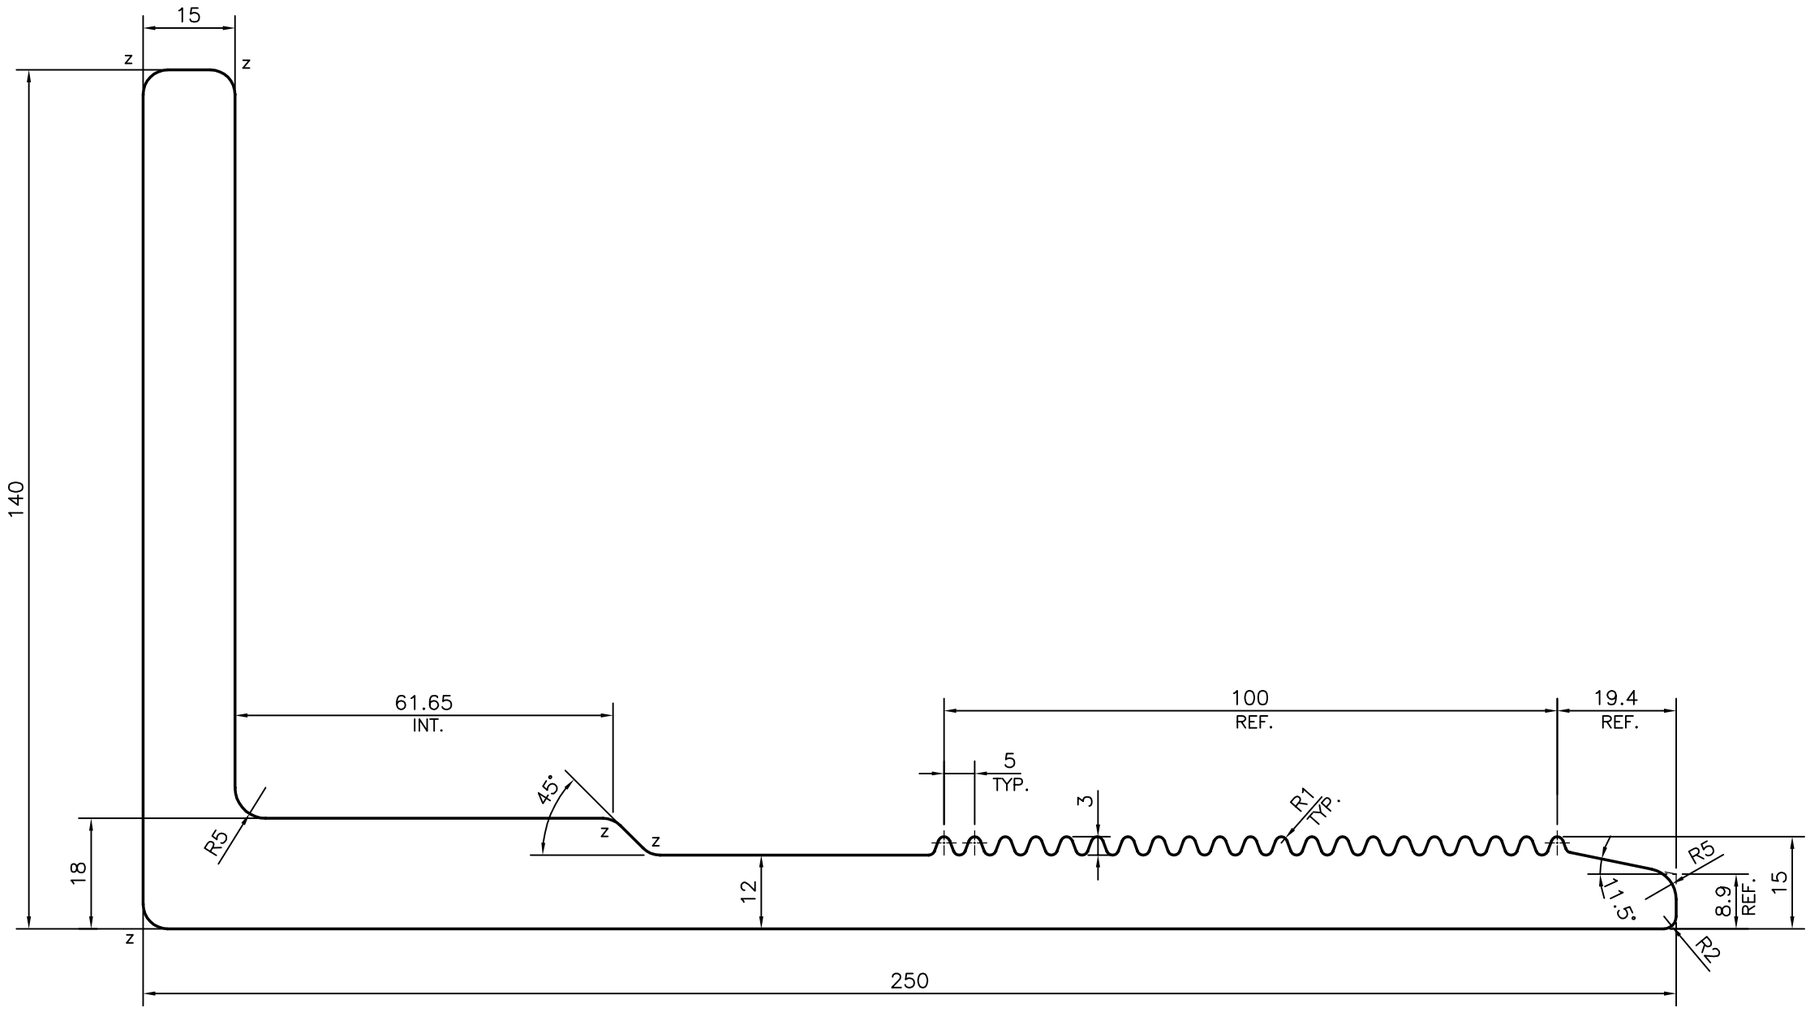

Z = RADIUS 4 mm. (5 PLACES)

UNSPECIFIED CORNERS RADIUS WILL BE 0.40 mm.

TOLERANCES ON OVERALL WIDTHS & WIDTHS ACROSS FLATS OF BARS, & REGULAR SECTIONS			
UPTO 6.40mm − ±0.20 UPTO 10.0mm − ±0.23 UPTO 12.0mm − ±0.25 UPTO 16.0mm − ±0.28 UPTO 25.0mm − ±0.30	UPTO 32.0mm − ±0.38 UPTO 50.0mm − ±0.46 UPTO 60.0mm − ±0.53 UPTO 80.0mm − ±0.69 UPTO 100.0mm − ±0.75	UPTO 120.0mm − ±0.85 UPTO 160.0mm − ±1.02 UPTO 200.0mm − ±1.14 UPTO 250.0mm − ±1.40 UPTO 300.0mm − ±1.65	**1. STRAIGHTNESS=1.0mm/M** **2. TWIST=1.0mm/M** **3. ANGULARITY= ±1°** **4. FLATNESS =0.007xWIDTH**

JINDAL
SYMBOL OF QUALITY
AN ISO 9001 COMPANY

JINDAL ALUMINIUM LTD.
BANGALORE−560073 (INDIA)

	NAME	DATE
DRAWN	*PARVESH*	06−01−2017
CHECKED		
APPROVED	*B.NATARJA*	10−01−2017
SCALE		1:1
AREA mm^2		5433.262
PERIMETER mm.		836.653
WEIGHT kg/m		14.670

1. ALL DIMENSIONS ARE IN mm.
2. ROUND OFF ALL SHARP CORNERS WITH 0.50 mm.
3. TOLERANCES WILL BE AS PER IS:3965−1981 , UNLESS OTHERWISE SPECIFIED

PARTY'S NAME	ALUFIT (INDIA) PRIVATE LIMITED, BANGALORE
PARTY'S DRAWING No.	AS PER AUTOCAD DRAWING−AL−OR−25
ALLOY & TEMPER	6005 T6
DESCRIPTION	CURTAIN WALL SECTION−FLOOR BRACKET

DRAWING No.	SECTION No.
P−16692	−
E0586	E0586